LEGEND:

- SP/DS — SUMP PUMP / DOWN SPOUUT DISCHARGE CURB CUT EXISTING
- VALVES
- HYDRANTS
- WATER MAINS
- CATCH BASINS
- ST — STORM SEWER MANHOLES
- STORM SEWER
- S — SANITARY MANHOLE
- SANITARY SEWER
- EXISTING VILLAGE CURB & GUTTER
- SAWCUT PAVEMENT
- CONCRETE CURB AND GUTTER SPOT REPLACEMENT (LF)
- ROADWAY LIMITS
- INLET PROTECTION TYPE B / TYPE C

STRUCTURE LEGEND

1. STORM MANHOLE ADJUSTMENT (CHIMNEY REPLACEMENT DEPTH)
2. CATCH BASIN ADJUSTMENT (CHIMNEY REPLACEMENT DEPTH)
3. STORM MANHOLE RECONSTRUCTION (CHIMNEY REPLACEMENT DEPTH)
4. CATCH BASIN RECONSTRUCTION (CHIMNEY REPLACEMENT DEPTH)
5. STORM MANHOLE RISER RECONSTRUCTION (CHIMNEY REPLACEMENT DEPTH)
6. CATCH BASIN RISER RECONSTRUCTION (CHIMNEY REPLACEMENT DEPTH)
7. TUCKPOINT STRUCTURE
8. SANITARY MANHOLE ADJUSTMENT (CHIMNEY REPLACEMENT DEPTH)
9. SANITARY MANHOLE RECONSTRUCTION (CHIMNEY REPLACEMENT DEPTH)
10. SANITARY MANHOLE RISER RECONSTRUCTION (CHIMNEY REPLACEMENT DEPTH)
11. REMOVE & REPLACE STRUCTURE (PROP. RIM & INV)

NOTE:

THE CONTRACTOR SHALL INSPECT ELEVATION OF ALL STRUCTURES IN ROADWAYS AND ADJUST IF NECESSARY

N

GRAPHIC SCALE
15 0 15 30 60
(IN FEET)

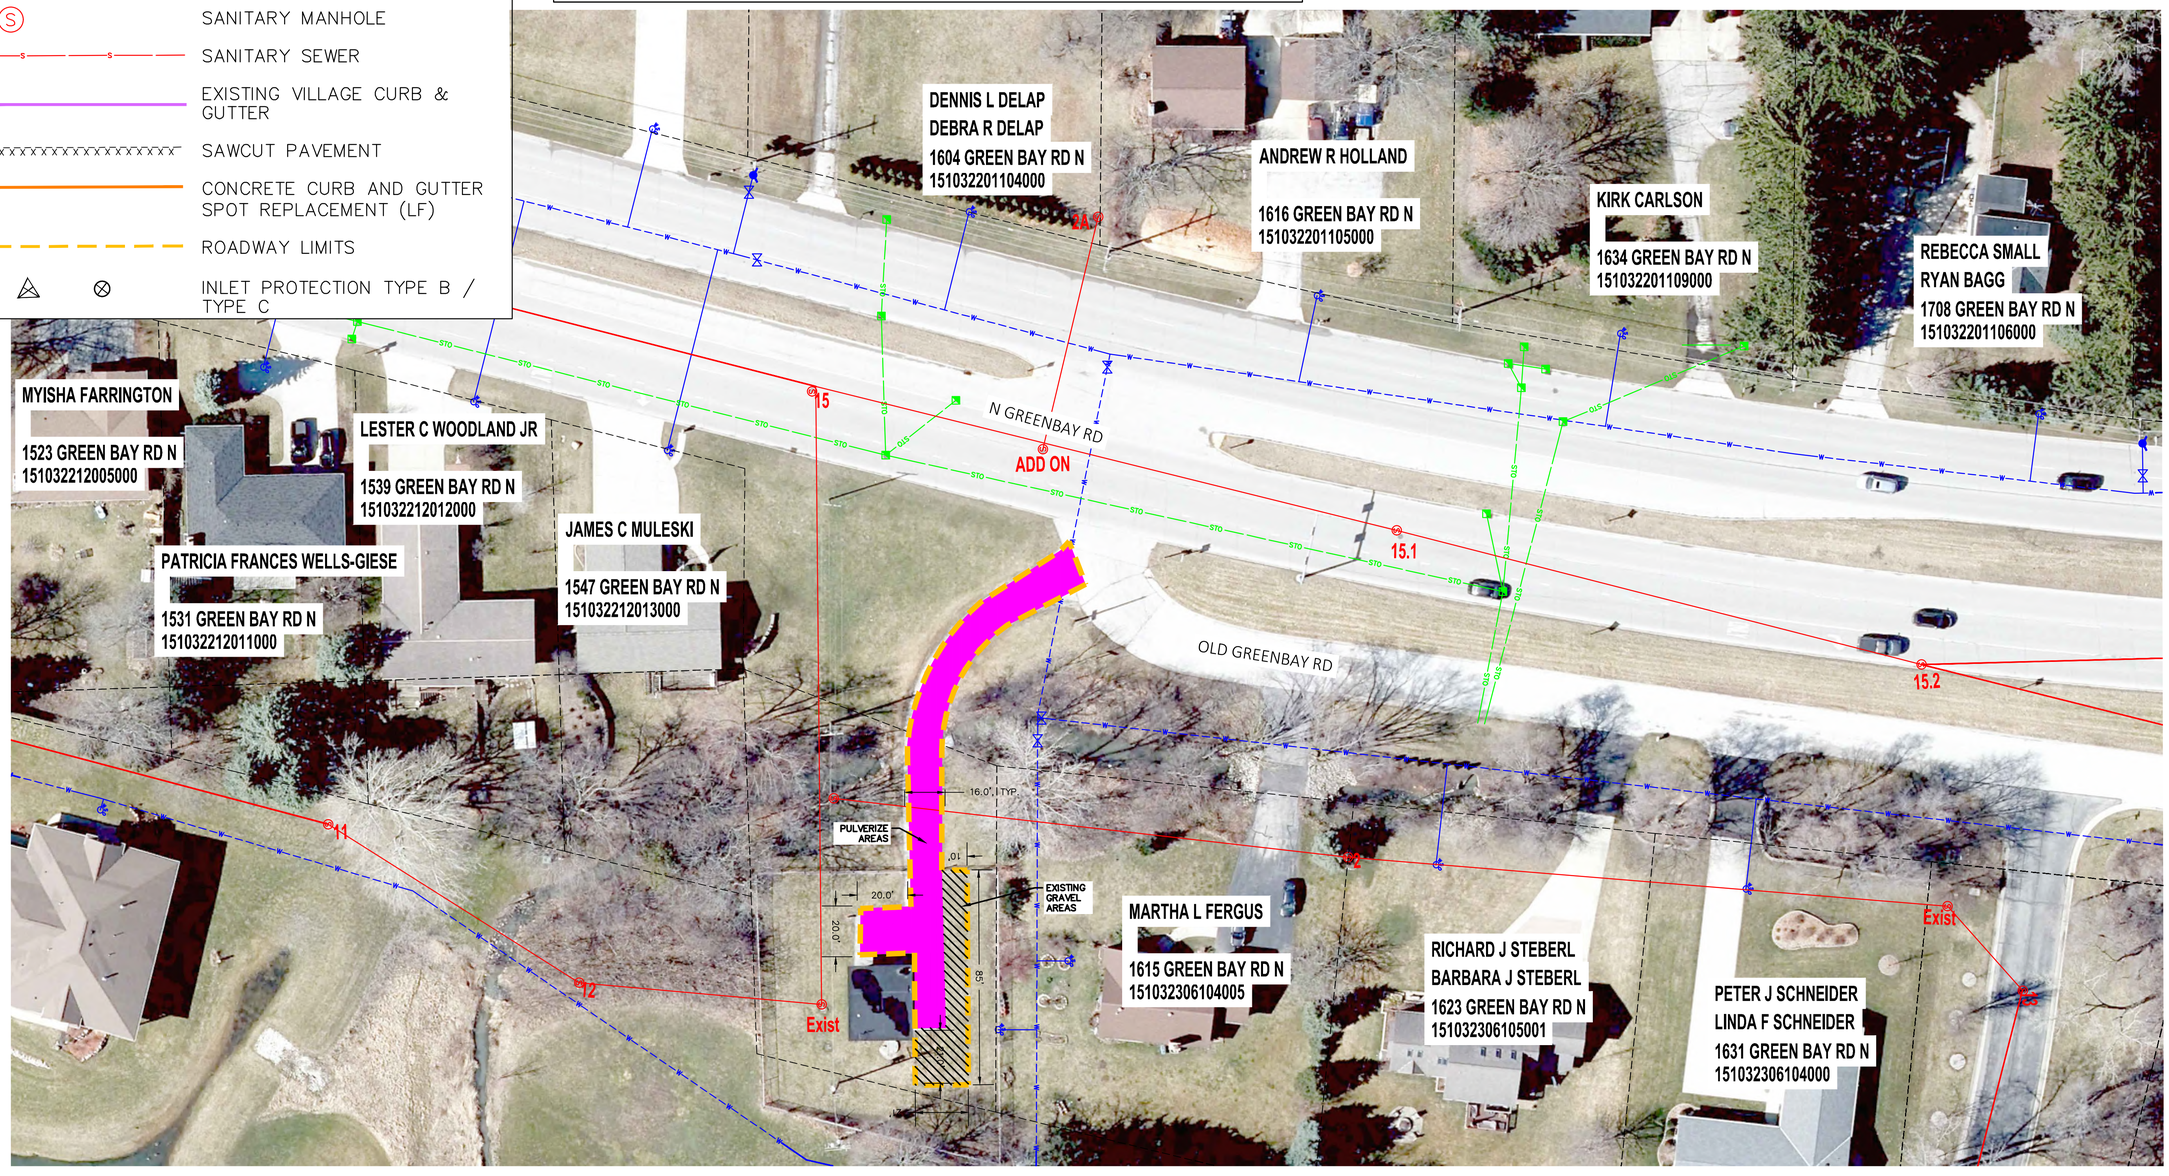

DATE	DESCRIPTION

raSmith
CREATIVITY BEYOND ENGINEERING
16745 W. Bluemound Road
Brookfield, WI 53005-5938
(262) 781-1000
rasmith.com
Brookfield, WI | Appleton, WI | Madison, WI
Cedarburg, WI | Naperville, IL | Irvine, CA

VILLAGE OF MOUNT PLEASANT
RACINE COUNTY, WISCONSIN

2026 PAVING PROGRAM
MEADOWBROOK ACCESS DRIVEWAY
ACCESS DRIVEWAY - SECTION 4

© COPYRIGHT 2026
R.A. Smith, Inc.

DATE: 03/02/2026
SCALE: 1" = 30'
JOB NO. 2260600
PROJECT MANAGER: JASON FEUCHT, P.E.
DESIGNED BY: AEL
CHECKED BY: JMF

SHEET NUMBER
35

H:\2260600\Dwg\SHEETS\2260600-EX2.dwg, 32 MEADOWBROOK (28), 3/2/2026 1:19:16 PM, oel